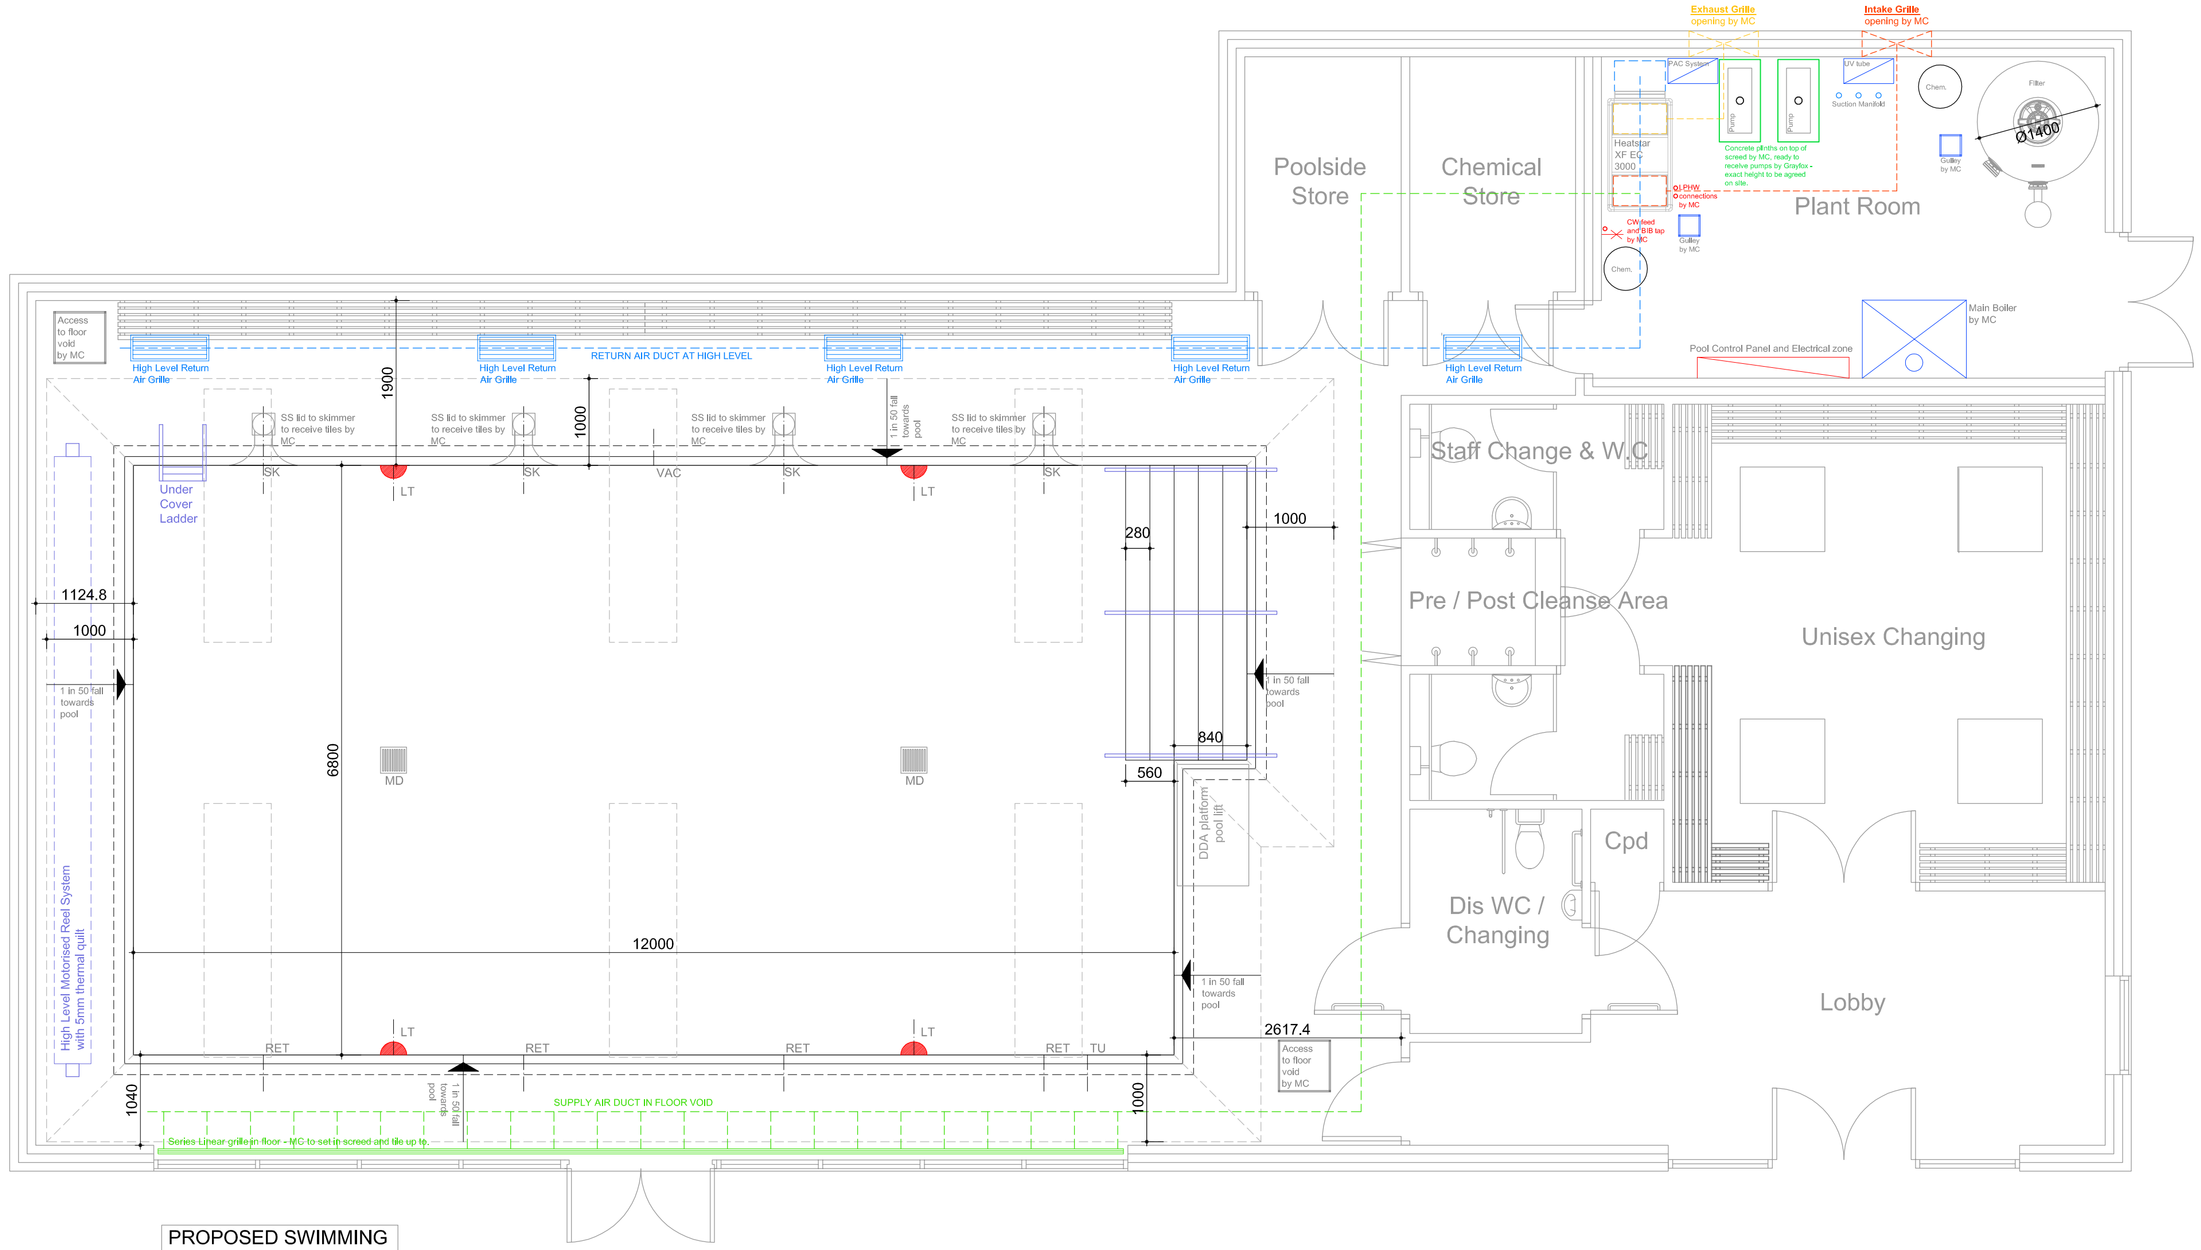

PROPOSED SWIMMING POOL PLAN

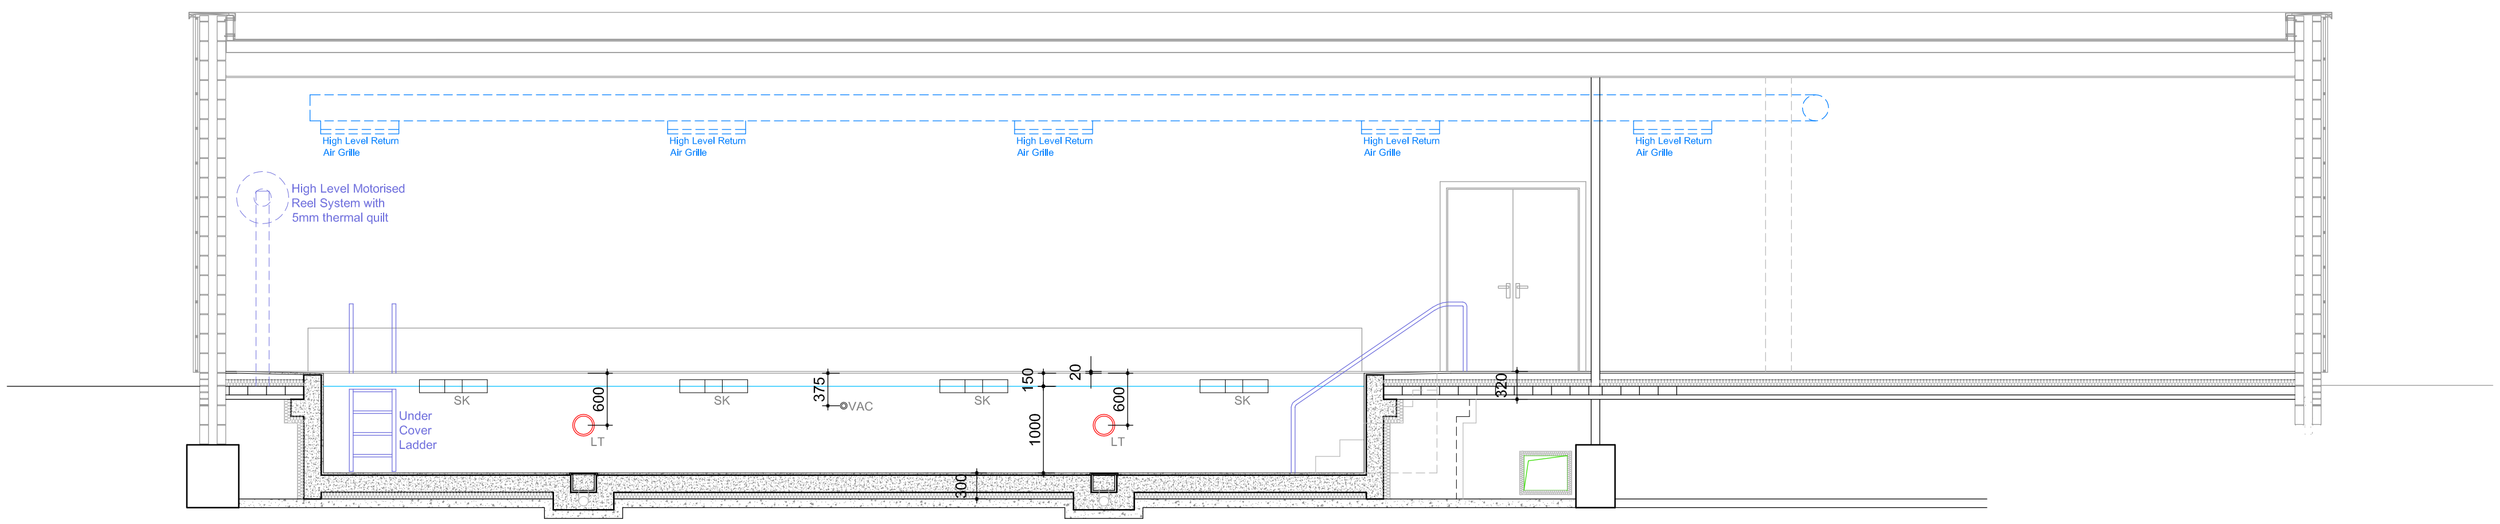

PROPOSED SWIMMING POOL SECTION

Key	Description	Qty
RET	Return for Heated and Filtered Water	4
VAC	Vacuum	1
TU	Automatic Top-Up	1
MD	Main Drain - 300mm square SS	2
LT	Pool Light - 300w/12v	4

POSITION OF FITTINGS IN POOL WALLS

Return Fittings Centre Line - 375mm down from shell top

Vac Fitting Centre Line - 375mm down from shell top

Top Up Fitting Centre Line - 500mm down from shell top

Underwater Light Centre Line - 600mm down from shell top in main pool where possible, ⅔ way down wall in other areas

All Fittings to be left 20mm proud of the shell.

Notes to Main Contractor:

1. Excavation to be dry at all times during construction of pool and duct work.

2. Linear grilles to be set in floor screed by Main Contractor and finish flush with floor tiling.

3. Recess dimension to top of pool shell to be agreed Main Contractor and Architect once overall floor construction and depth is ascertained.

TENDER ISSUE

COPYRIGHT GRAYFOX SWIMMING POOLS LTD.

GRAYFOX
SPAS STEAM & SAUNA SWIMMING POOLS
Mere House, Stow,
Lincoln LN1 2BZ
Tel: 01427 788682 Fax: 01427 788526
email: sales@grayfoxswimmingpools.co.uk

Job Title

Revised

Drawing Title

POOL SCHEMATIC PLAN AND SECTION

Scale	Date	Drg. No.
1:50 @ A1	AUGUST 2015	GF/GG/HA/01

Drn.	Checked
Steve Jones	